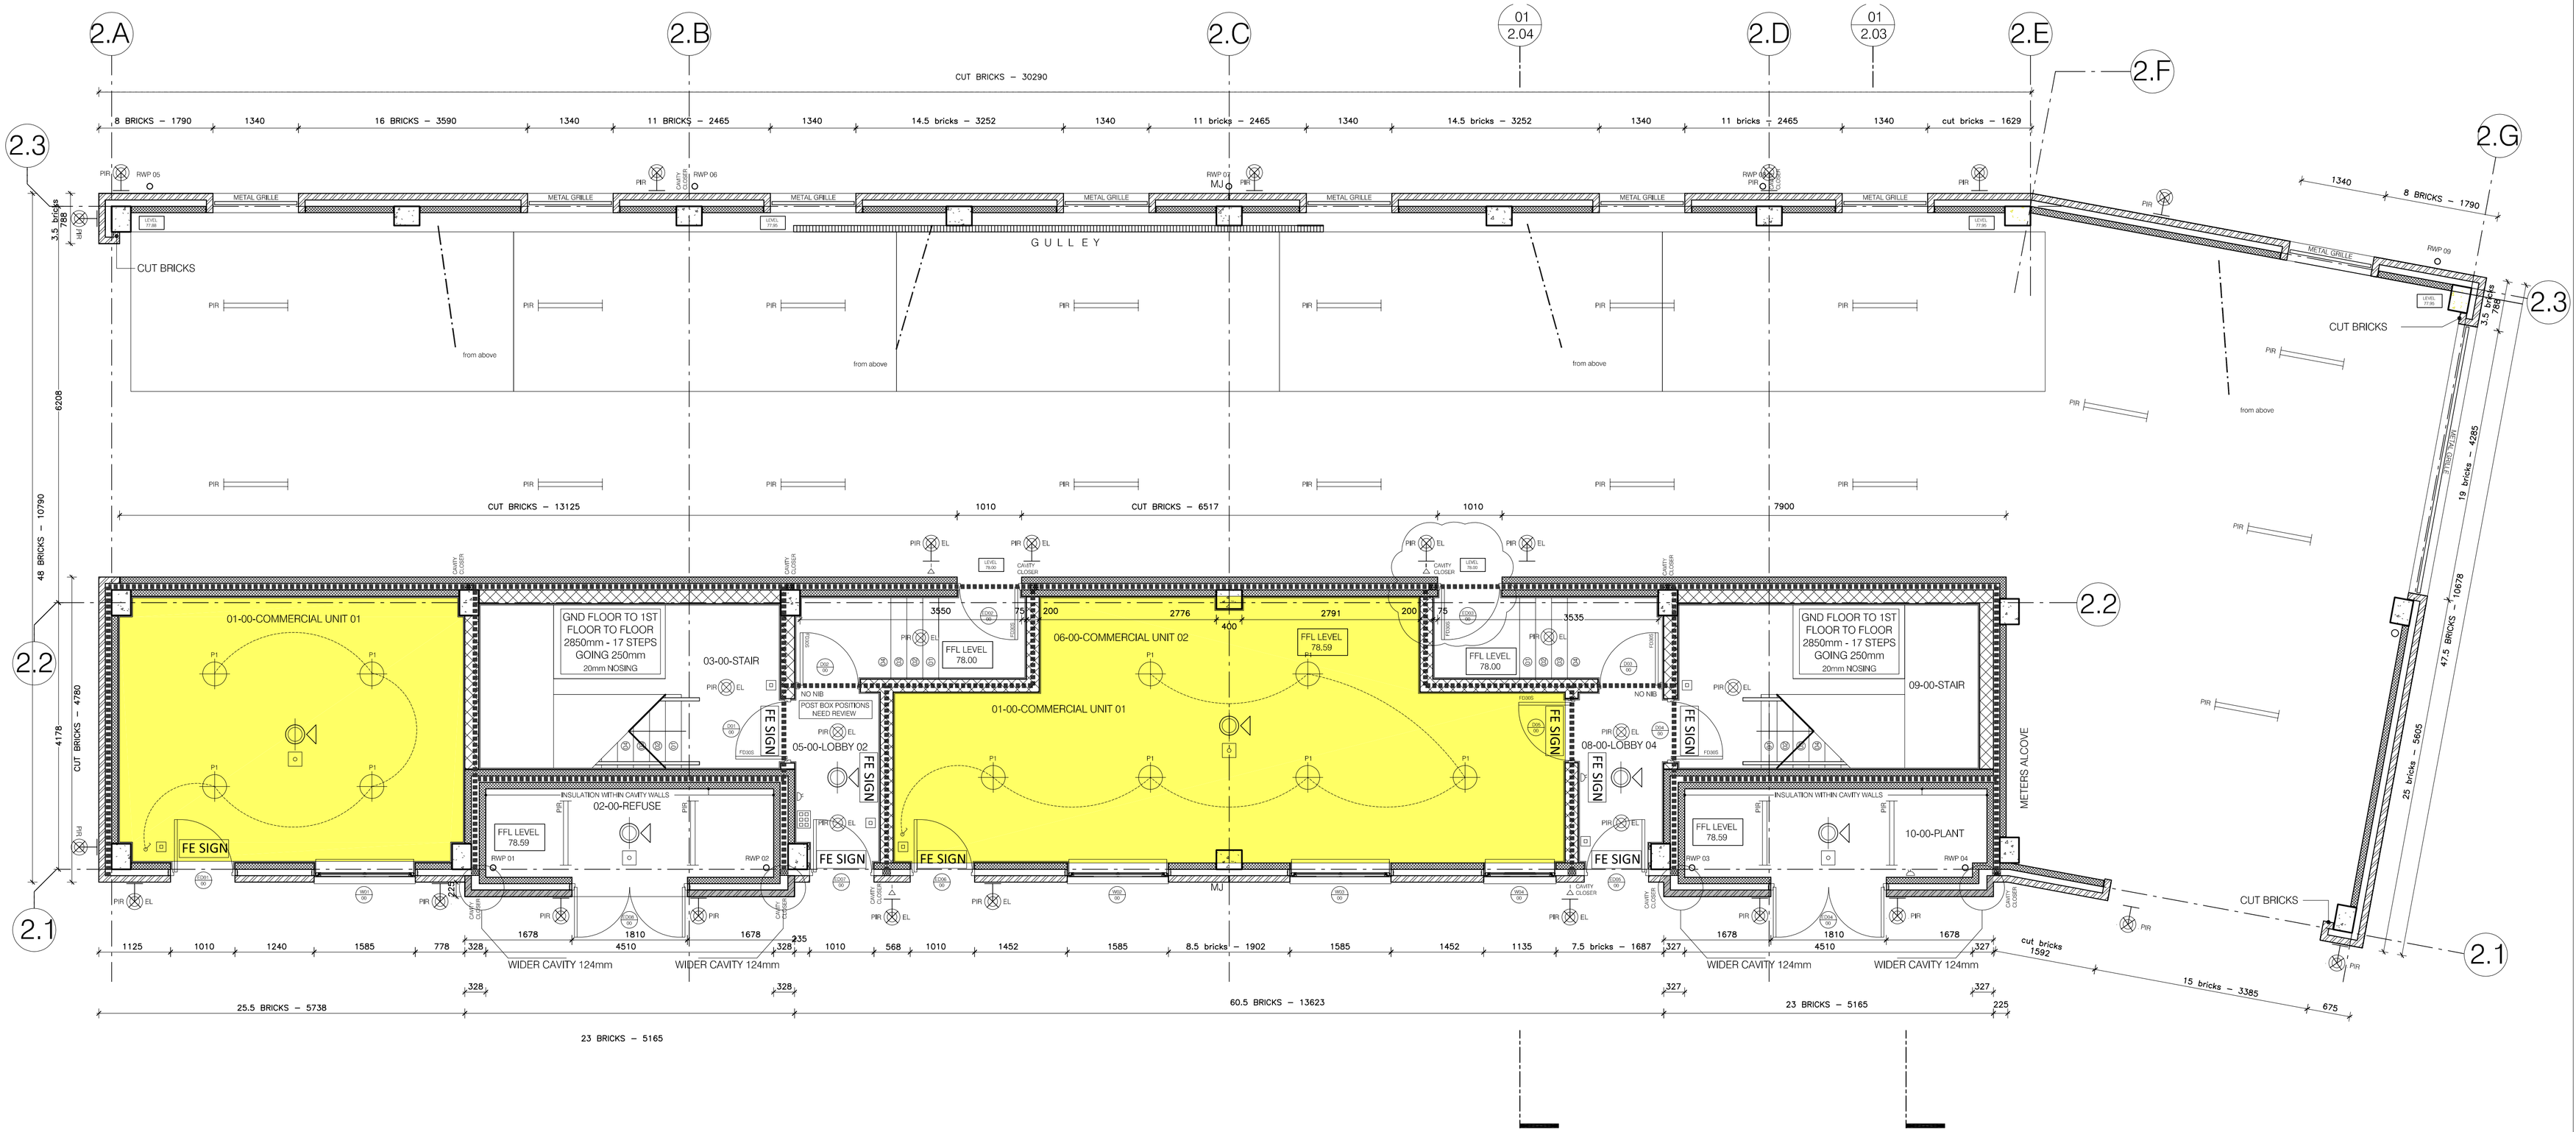

KEY

Multisensor (heat and smoke) and Sounder	60 minutes rated partition FIRE COMPARTMENT
Emergency Light	30 minutes rated partition
Smoke detector and sounder	FD30S Fire Rated Door refer to specification
Remote Indicator	Cavity Closer PWCB 60 mins rated by Rockwool refer to spec
Smoke Detector	SVP through compartment, 60 min fire stopping refer to spec
Control Panel	Carbon Monoxide Alarm
Manual Call Point	Strength of blockwork to structural engineer's details
LED M3 Exit Box Luminaire	100mm Blockwork
Movement Joint position determined by S. Eng and specification	140mm Blockwork
	100mm Blockwork laid flat
	Black Brick: Blockleys black wire cut brick all other Red Brick: Weinerberger Autumn Russet

01 GROUND FLOOR PLAN
scale 1:50

Grayscale architecture + design

Revision:	Date:	Description:
A	09.01.23	BUILDING REGULATIONS SUBMISSION
B	10.04.23	Structural Co-ordination
C	01.08.23	Car Park Levels added
D	09.08.23	Car Park to Lobby additional step added and level altered, Movement Joints added
E	05.09.23	Car park exit width increased

Notes:
CDM - RESIDUAL RISKS
The following are considered to be significant risks relevant to this drawing, which could not be fully mitigated or removed through design. Further possible control measures have been identified within the Design Risk Assessments which may help to mitigate these and other identified risks further during the construction / maintenance process;

Do not scale from this drawing. The author of this drawing takes no responsibility for any dimensions obtained by measuring or scaling from this drawing and no reliance should be placed on such dimensions. The sizing of all structural and service elements must always be checked against the relevant engineer's drawings. No reference should be placed upon sizing information shown on this drawing. All dimensions to be checked on site by the contractor.
Information contained in this drawing is the sole copyright of Grayscale Architecture Ltd and Grayscale Design Ltd and is not to be reproduced without prior permission.

Project:	LITTLE LONDON ROAD - BLOCK 2
Client:	EVERLEND LIMITED
Drawing Title:	GROUND FLOOR PLAN AS PROPOSED

Scale:	Date:	Drawing Purpose:	Job No:	Status:	Drawing No:	Revision:
1:50 @ A1	03.10.22		262	W	1.10	E

E: office@grayscale.uk.com
W: grayscale.uk.com
S: grayscaleuk

Copyright Grayscale Architecture Ltd & Grayscale Design Ltd 2022