RevNo	Revision note	Date	Signature	Checked

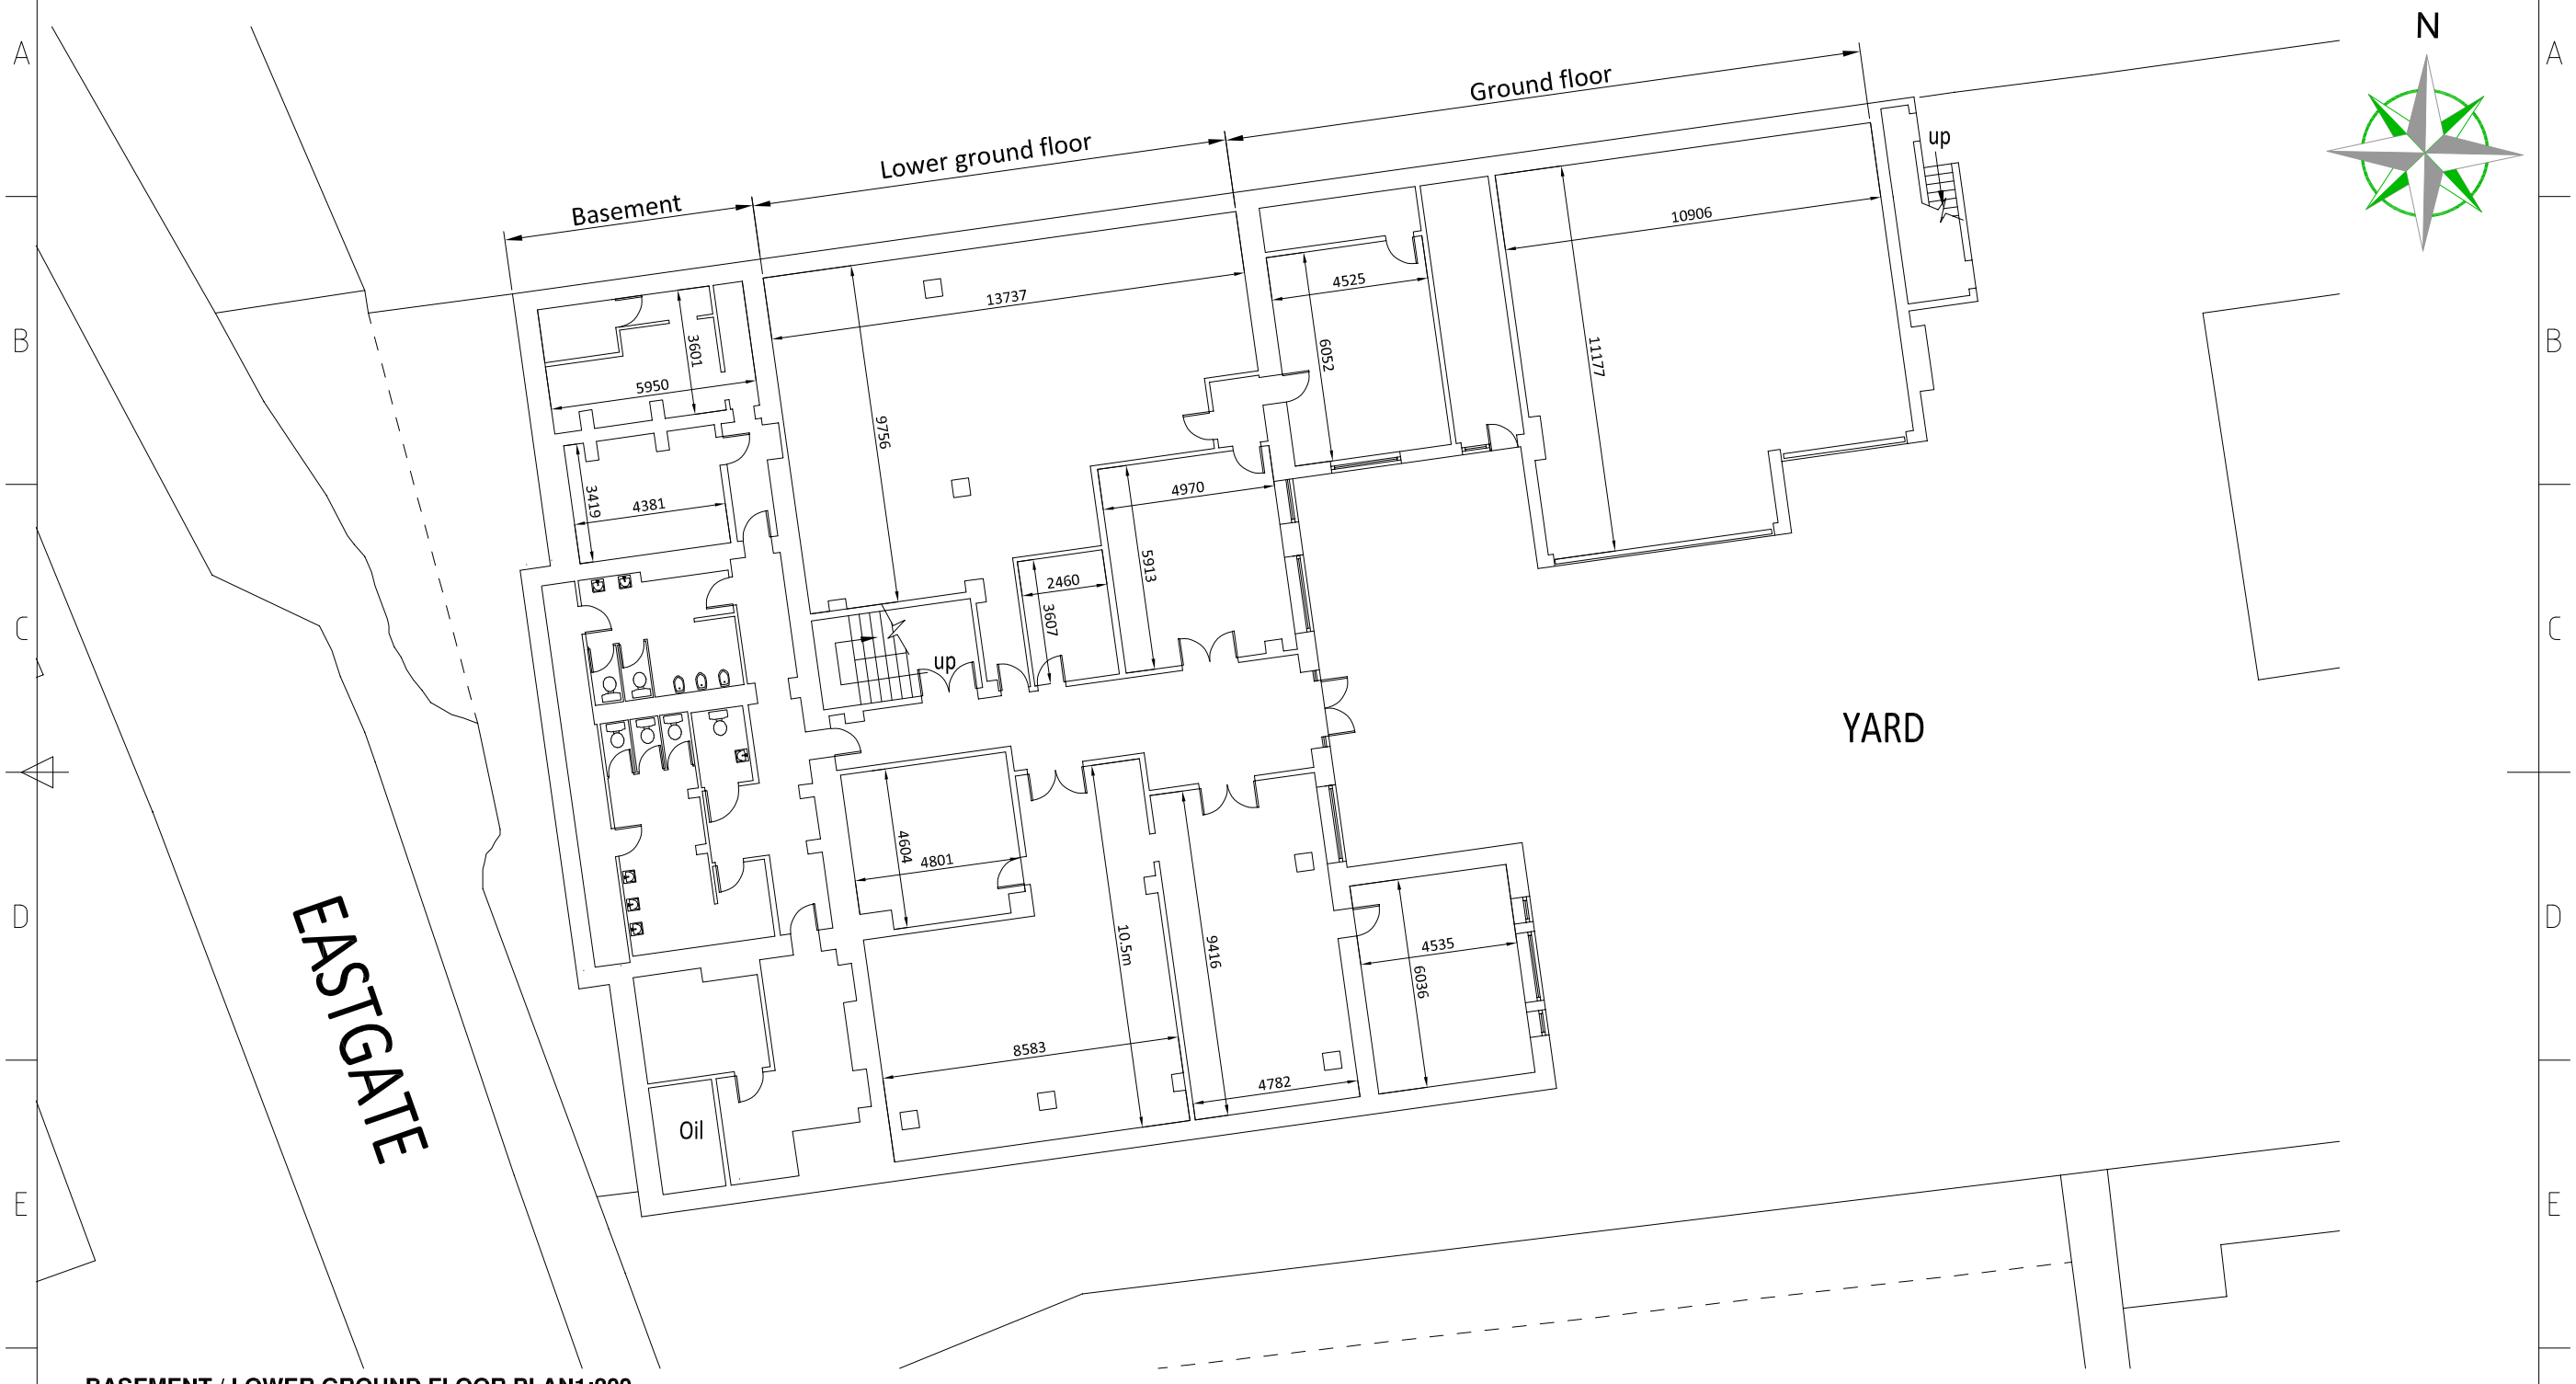

BASEMENT / LOWER GROUND FLOOR PLAN1:200

Leica TCR705 / Leica Geo Office Tools		Example
Point ID	Position or point measured	12
Coordinates	Values given to relate to the OS grid (if required)	98.456;116.415
Height	Value given above sea level (if required)	100.032
Stations	Specific control points within data capture	STN A
Code prop	Name specific to a point which is recognised when processing	BRICK W
The survey is carried out to an arbitrary grid and datum unless otherwise specified		

ROWLEY SURVEYING

TOPOGRAPHICAL SURVEYS & BUILDING MEASUREMENT

12 Forge Road
Wales
Sheffield
S26 5RS
07594 093398

Land Registry Plans
Topographical
Building Measurement
SUAV Images
PfCO CAA Approved

Itemref	Quantity	Title/Name, designation, material, dimension etc	Article No./Reference

Surveyed by	Checked by	Approved by - date	File name	Date	Scale
TIM-ROWLEY	TIM-ROWLEY	TIM-ROWLEY	DRILL_HALL	APRIL_2021	1:200

DRILL_HALL
11_EASTGATE_BARNSLEY_SOUTH_YORKSHIRE

A3-01	Edition 01	Sheet A3