RevNo	Revision note	Date	Signature	Checked

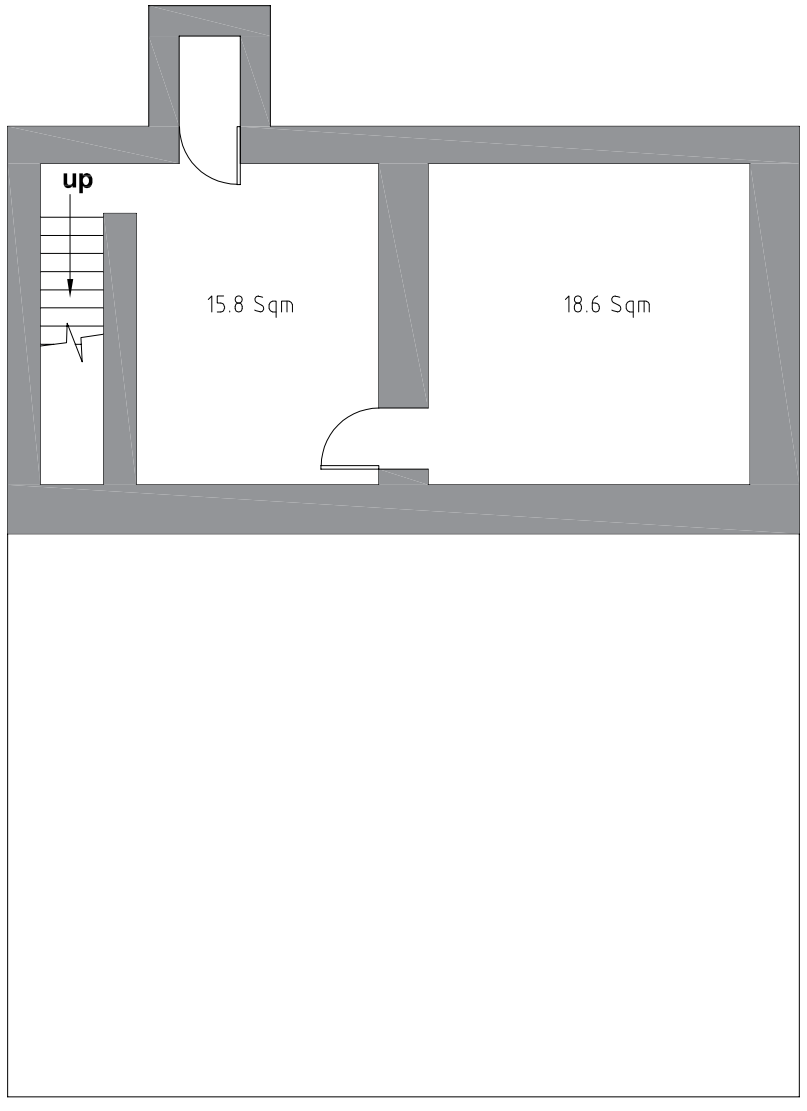

BASEMENT

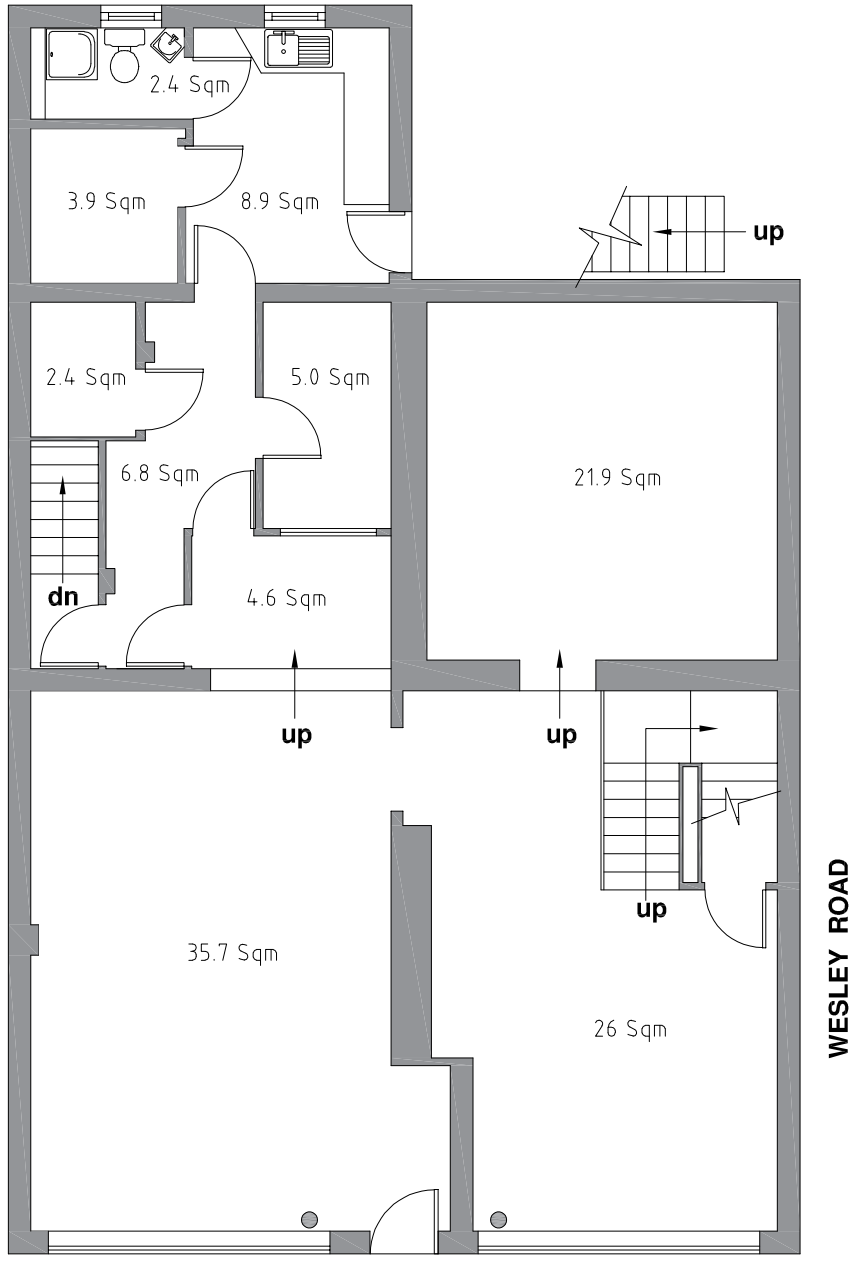

GROUND FLOOR

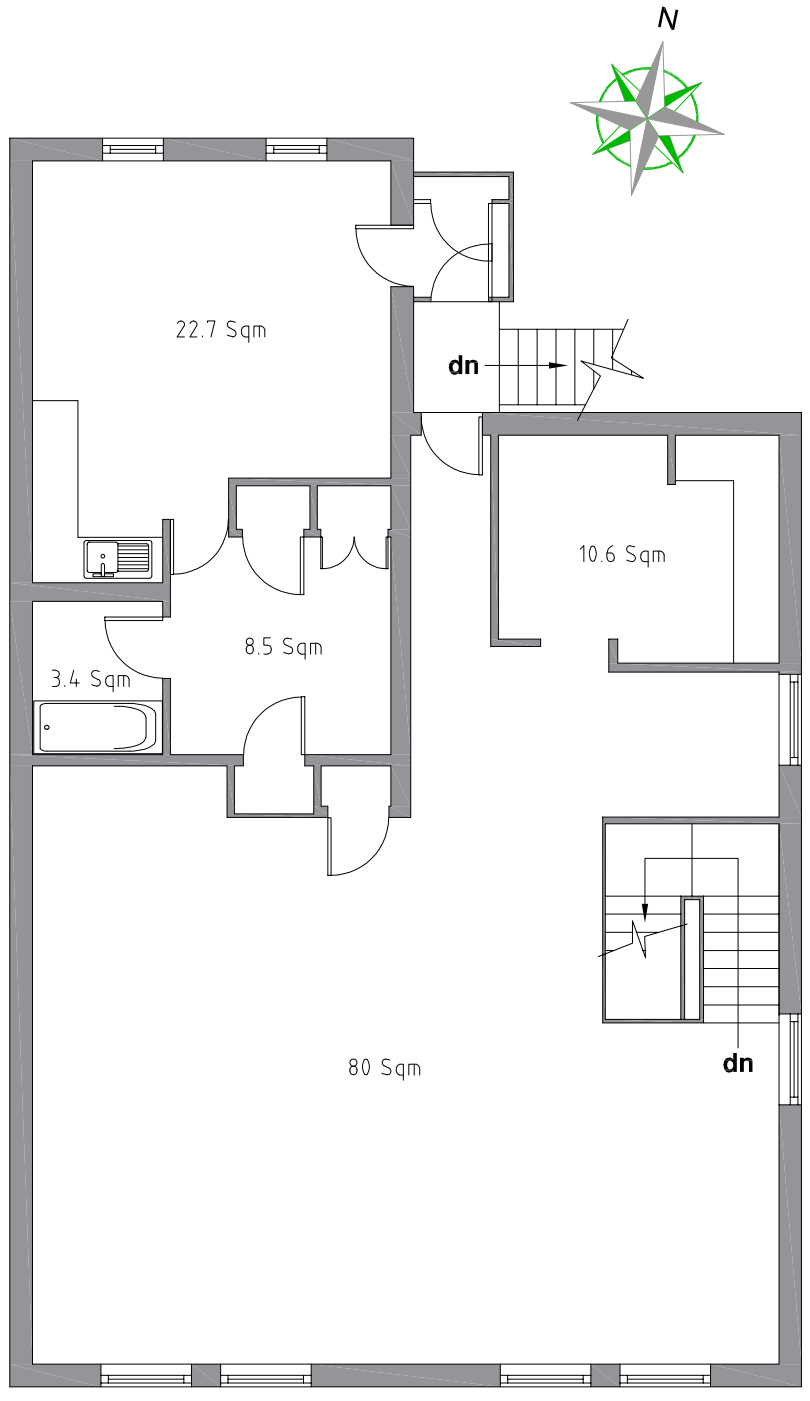

FIRST FLOOR

0 5 10
metres

ROWLEY SURVEYING

TOPOGRAPHICAL SURVEYS & BUILDING MEASUREMENT

Itemref	Quantity	Title/Name, designation, material, dimension etc			Article No./Reference	
Surveyed by TIM-ROWLEY		Checked by TIM-ROWLEY	Approved by - date TIM-ROWLEY	File name KIVETON/ST	Date 23 DEC 2023	Scale 1:100

12 Forge Road
Wales
Sheffield
S26 5RS
07594 093398

Land Registry Plans
Topographical
Building Measurement
SUAV Images
PfCO CAA Approved

A3-01	Edition 01	Sheet A3

21 STATION ROAD, KIVETON PARK, SHEFFIELD S26 6QP

ROTHER VALLEY OPTICS LTD