Plan Referred To:

Reproduced from the Ordnance Survey with the permission of the Controller of Her Majesty's Stationery Office, Crown Copyright reserved. Licence No. LIG 0898

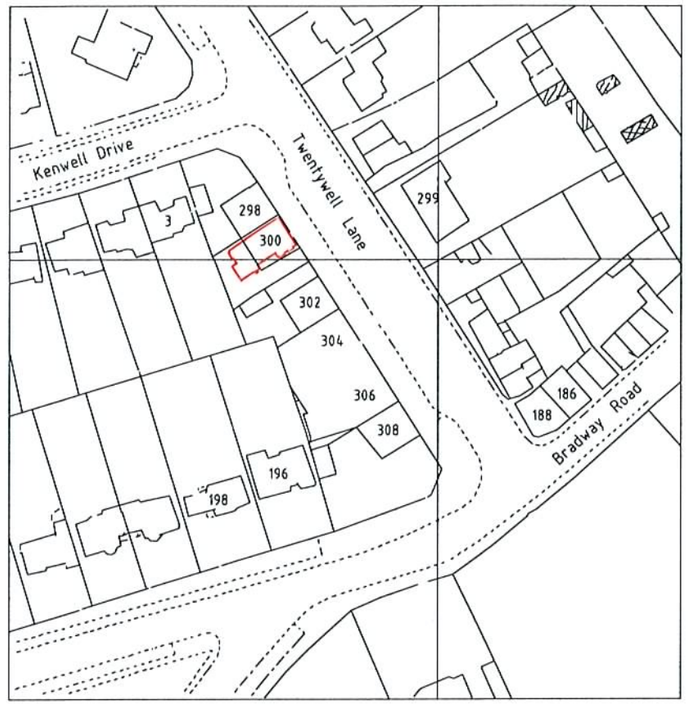

LOCATION PLAN
SCALE 1:1250

0 1 2 3 4 5 6 7 8 9 10 15 20 metres

LAYOUT OF UPPER FLOOR NOT SHOWN

This plan is based upon drawings supplied by client. Survey not carried out.

REV.	DATE	AMENDMENT

CLIENT Robert & James White

TITLE Lease of Ground Floor
300 Twentywell Lane
Sheffield
S17 4QH

ALAN ROWLEY FRICS
Chartered Surveyor
1 Mountain Row
Crane Moor Nook
Sheffield
S35 7AN
Tel. 0114 288 2595

AutoCAD LT97 Licence No: 610-00106975

RICS

SCALE	DATE	DRAWN
1:200	10 Sept 2013	AR

DRAWING No.	REV.
16639	