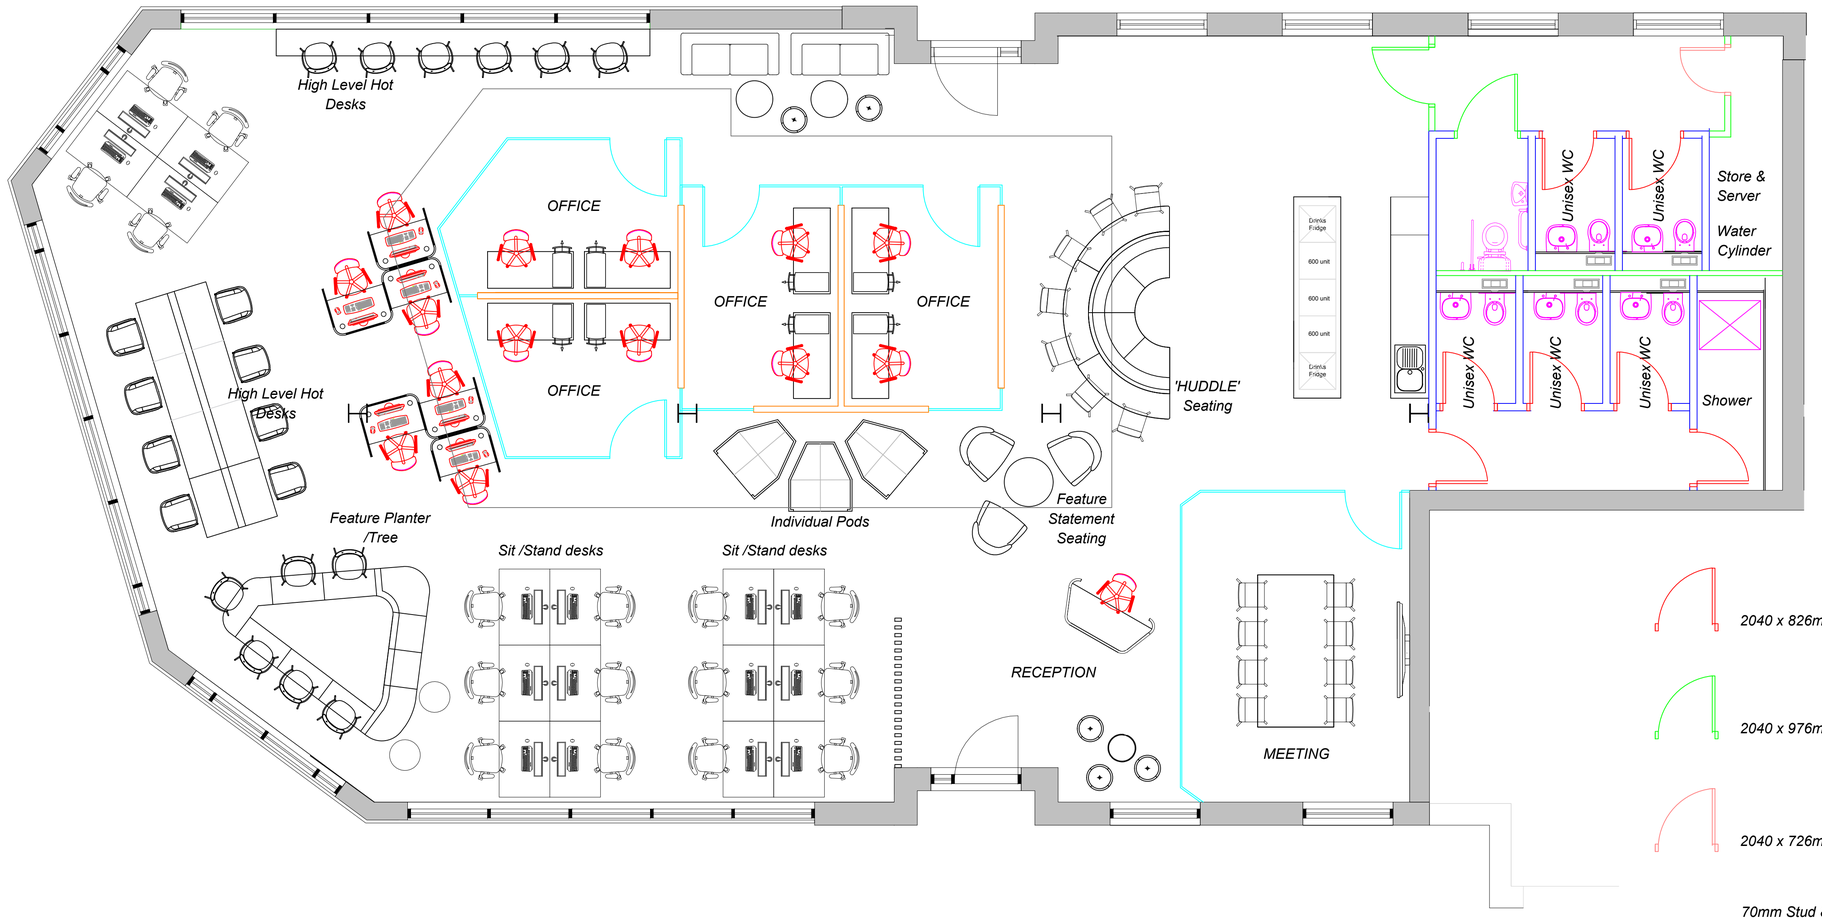

2040 x 826mm - Light Grey Laminate

2040 x 976mm - Light Grey Laminate

2040 x 726mm - Light Grey Laminate

70mm Stud & 2 No. Single 12.5mm Standard Board c/w Insulation to 4200mm

70mm Stud & 1 No. Single 12.5mm Standard Board c/w Insulation to 4200mm

50mm Stud & 1 No. Single 12.5mm Standard Board c/w Insulation to 2700mm

Rev.	Description	Author	Date
20	----	----	----
19	----	----	----
THE DL COMPANY

20 Jessops Riverside,
Brightside Lane,
Sheffield,
S9 2RX

TEL: 0114 244 0202
FAX: 0114 244 1222

Author: MRR
Date: 13/06/2024
Client: Cotton Mill Row
Scale: 1:50
Drawing Title: Sheffield Office Space
Layout Title: A1
Correspondence Address: –
Site Address: –
Drawing File Number: 20078D.dwg

© Copyright and design 2016
property of The DL Company